Apr 15, 2015 – 8:57am
R:\Maps\City Utility Maps\Mt Angel\MAPS\Mt Angel Utility Map (ACAD 2012).dwg (Wat E tab)

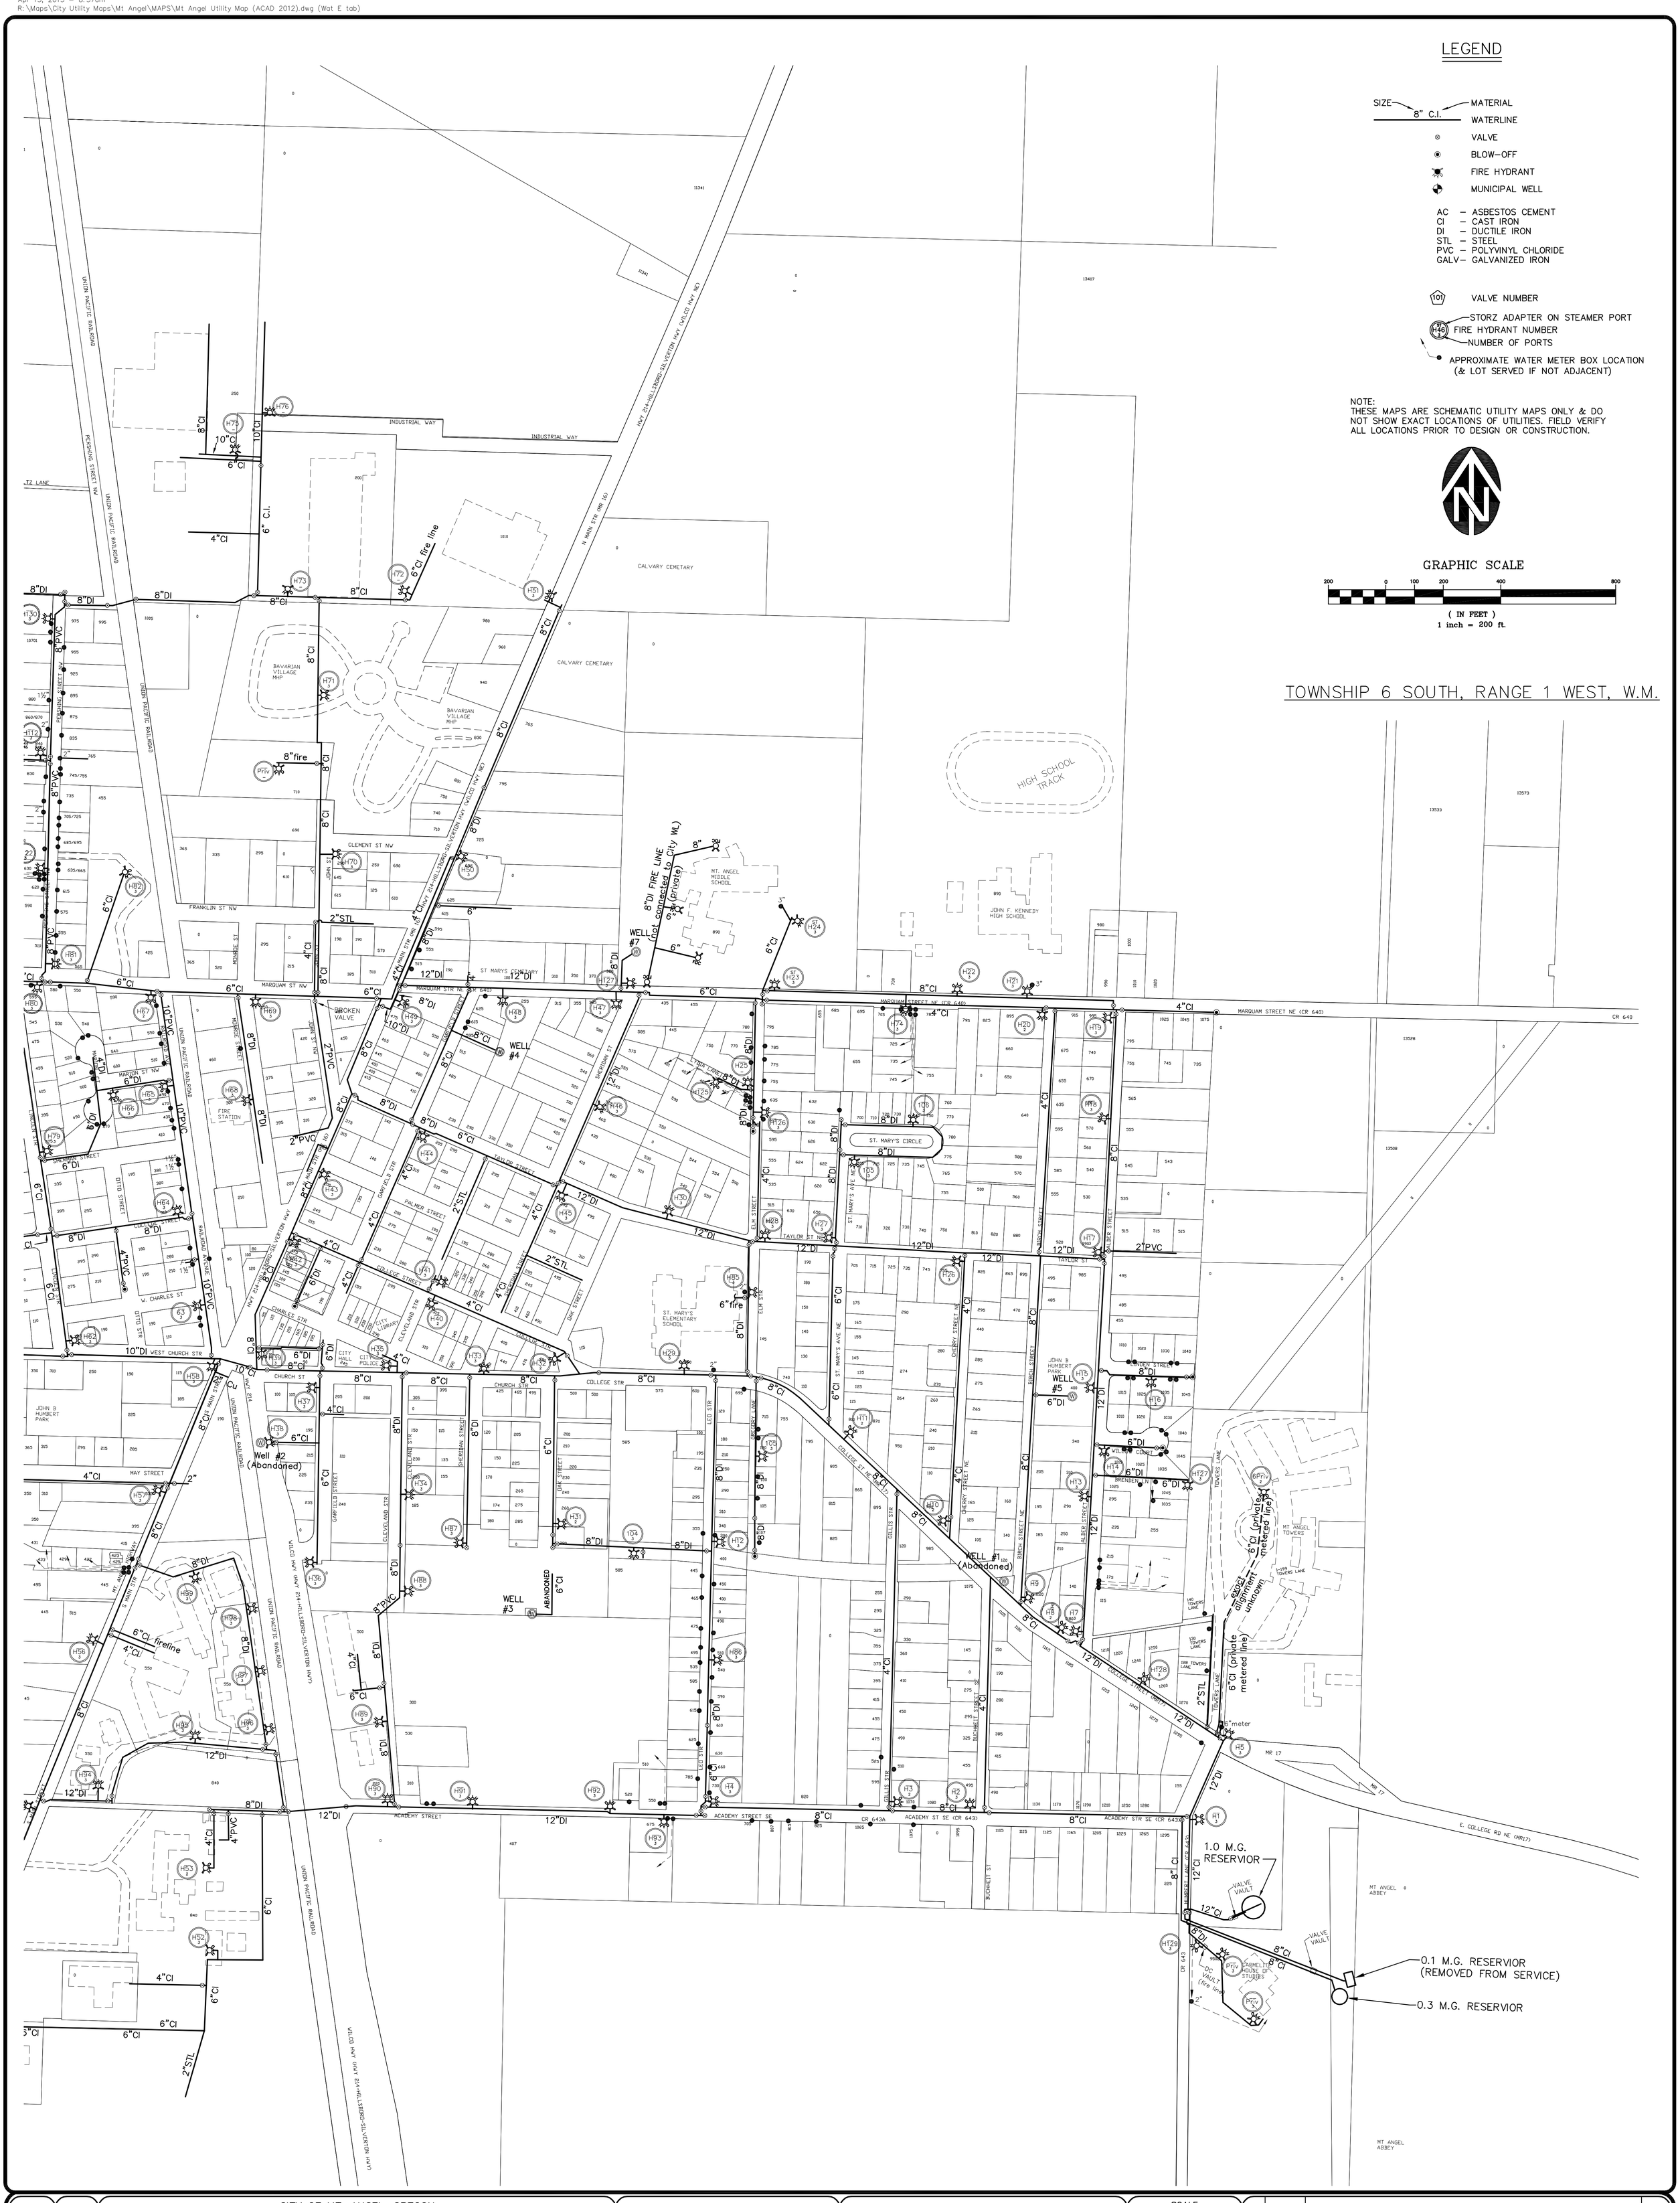

CITY OF MT. ANGEL, OREGON

EAST WATER SYSTEM MAP

WESTECH ENGINEERING, INC.
CONSULTING ENGINEERS AND PLANNERS
3841 Fairview Industrial Dr. S.E., Suite 100, Salem, OR 97302
Phone: (503) 585-2474 Fax: (503) 585-3986
E-mail: westech@westech-eng.com

MAP UPDATED: 1-13-2015

SCALE
HORIZ: VERIFY SCALE
BAR IS ONE INCH ON ORIGINAL DRAWING
VERT: 0 1"
IF NOT ONE INCH ON THIS SHEET, ADJUST SCALES ACCORDINGLY

DSN. DM
DRN. TMT
CKD. DM
DATE: SEPT 2012

NO.	DATE	DESCRIPTION	BY
1			

REVISIONS

SHEET 2 OF 2
JOB NUMBER 447.100.0