Apr 15, 2015 – 8:58am
R:\Maps\City Utility Maps\Mt Angel\MAPS\Mt Angel Utility Map (ACAD 2012).dwg (San W tab)

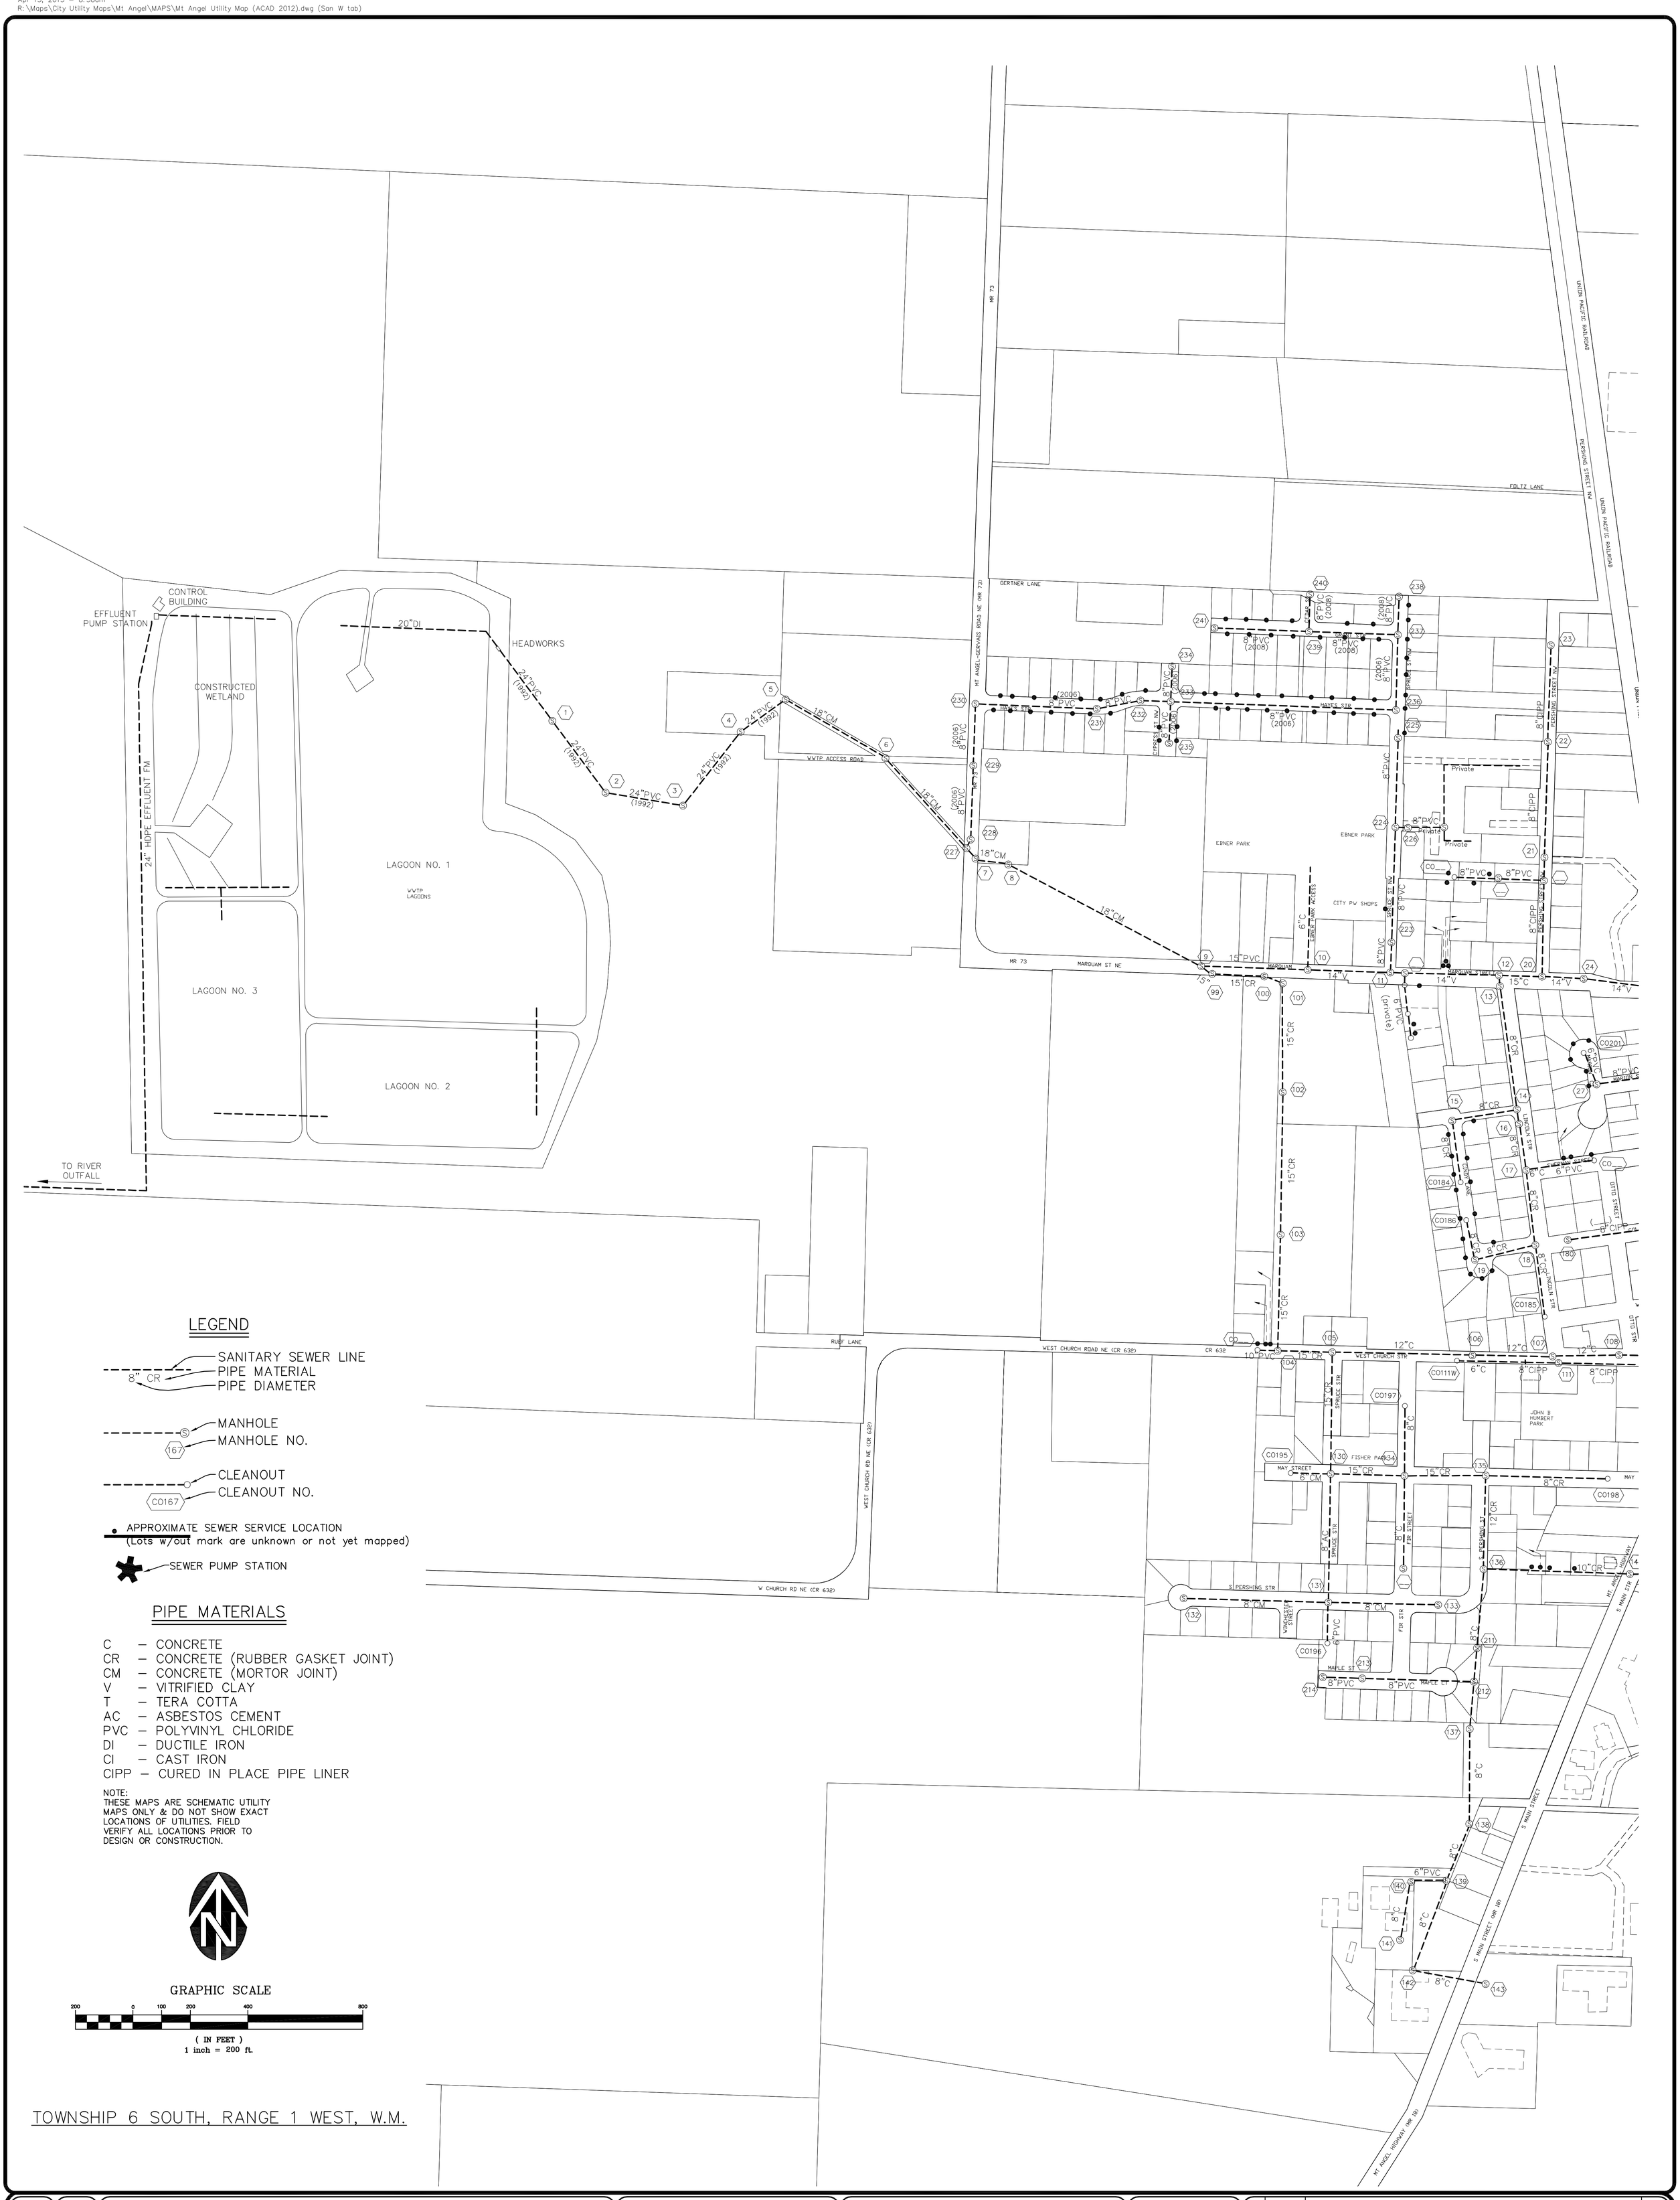

LEGEND

- SANITARY SEWER LINE
- 8" CR — PIPE MATERIAL
- PIPE DIAMETER
- MANHOLE
- (167) — MANHOLE NO.
- CLEANOUT
- (CO167) — CLEANOUT NO.
- APPROXIMATE SEWER SERVICE LOCATION (Lots w/out mark are unknown or not yet mapped)
- SEWER PUMP STATION

PIPE MATERIALS

C – CONCRETE
CR – CONCRETE (RUBBER GASKET JOINT)
CM – CONCRETE (MORTOR JOINT)
V – VITRIFIED CLAY
T – TERA COTTA
AC – ASBESTOS CEMENT
PVC – POLYVINYL CHLORIDE
DI – DUCTILE IRON
CI – CAST IRON
CIPP – CURED IN PLACE PIPE LINER

NOTE:
THESE MAPS ARE SCHEMATIC UTILITY MAPS ONLY & DO NOT SHOW EXACT LOCATIONS OF UTILITIES. FIELD VERIFY ALL LOCATIONS PRIOR TO DESIGN OR CONSTRUCTION.

GRAPHIC SCALE
200 0 100 200 400 800
(IN FEET)
1 inch = 200 ft.

TOWNSHIP 6 SOUTH, RANGE 1 WEST, W.M.

SHEET 1 OF 2
JOB NUMBER 447.100.0

CITY OF MT. ANGEL, OREGON

WEST SANITARY SEWER SYSTEM MAP

WESTECH ENGINEERING, INC.
CONSULTING ENGINEERS AND PLANNERS
3841 Fairview Industrial Dr. S.E., Suite 100, Salem, OR 97302
Phone: (503) 585-2474 Fax: (503) 585-3986
E-mail: westech@westech-eng.com

MAP UPDATED: 3-02-2015

SCALE
HORIZ: VERIFY SCALE
BAR IS ONE INCH ON ORIGINAL DRAWING
VERT: 0 1"
IF NOT ONE INCH ON THIS SHEET, ADJUST SCALES ACCORDINGLY

DSN. DM
DRN. TMT
CKD. DM
DATE: SEPT 2012

NO.	DATE	DESCRIPTION	BY
1			

REVISIONS