Apr 15, 2015 – 9:02am
R:\Maps\City Utility Maps\Mt Angel\MAPS\Mt Angel Utility Map (ACAD 2012).dwg (Strm W tab)

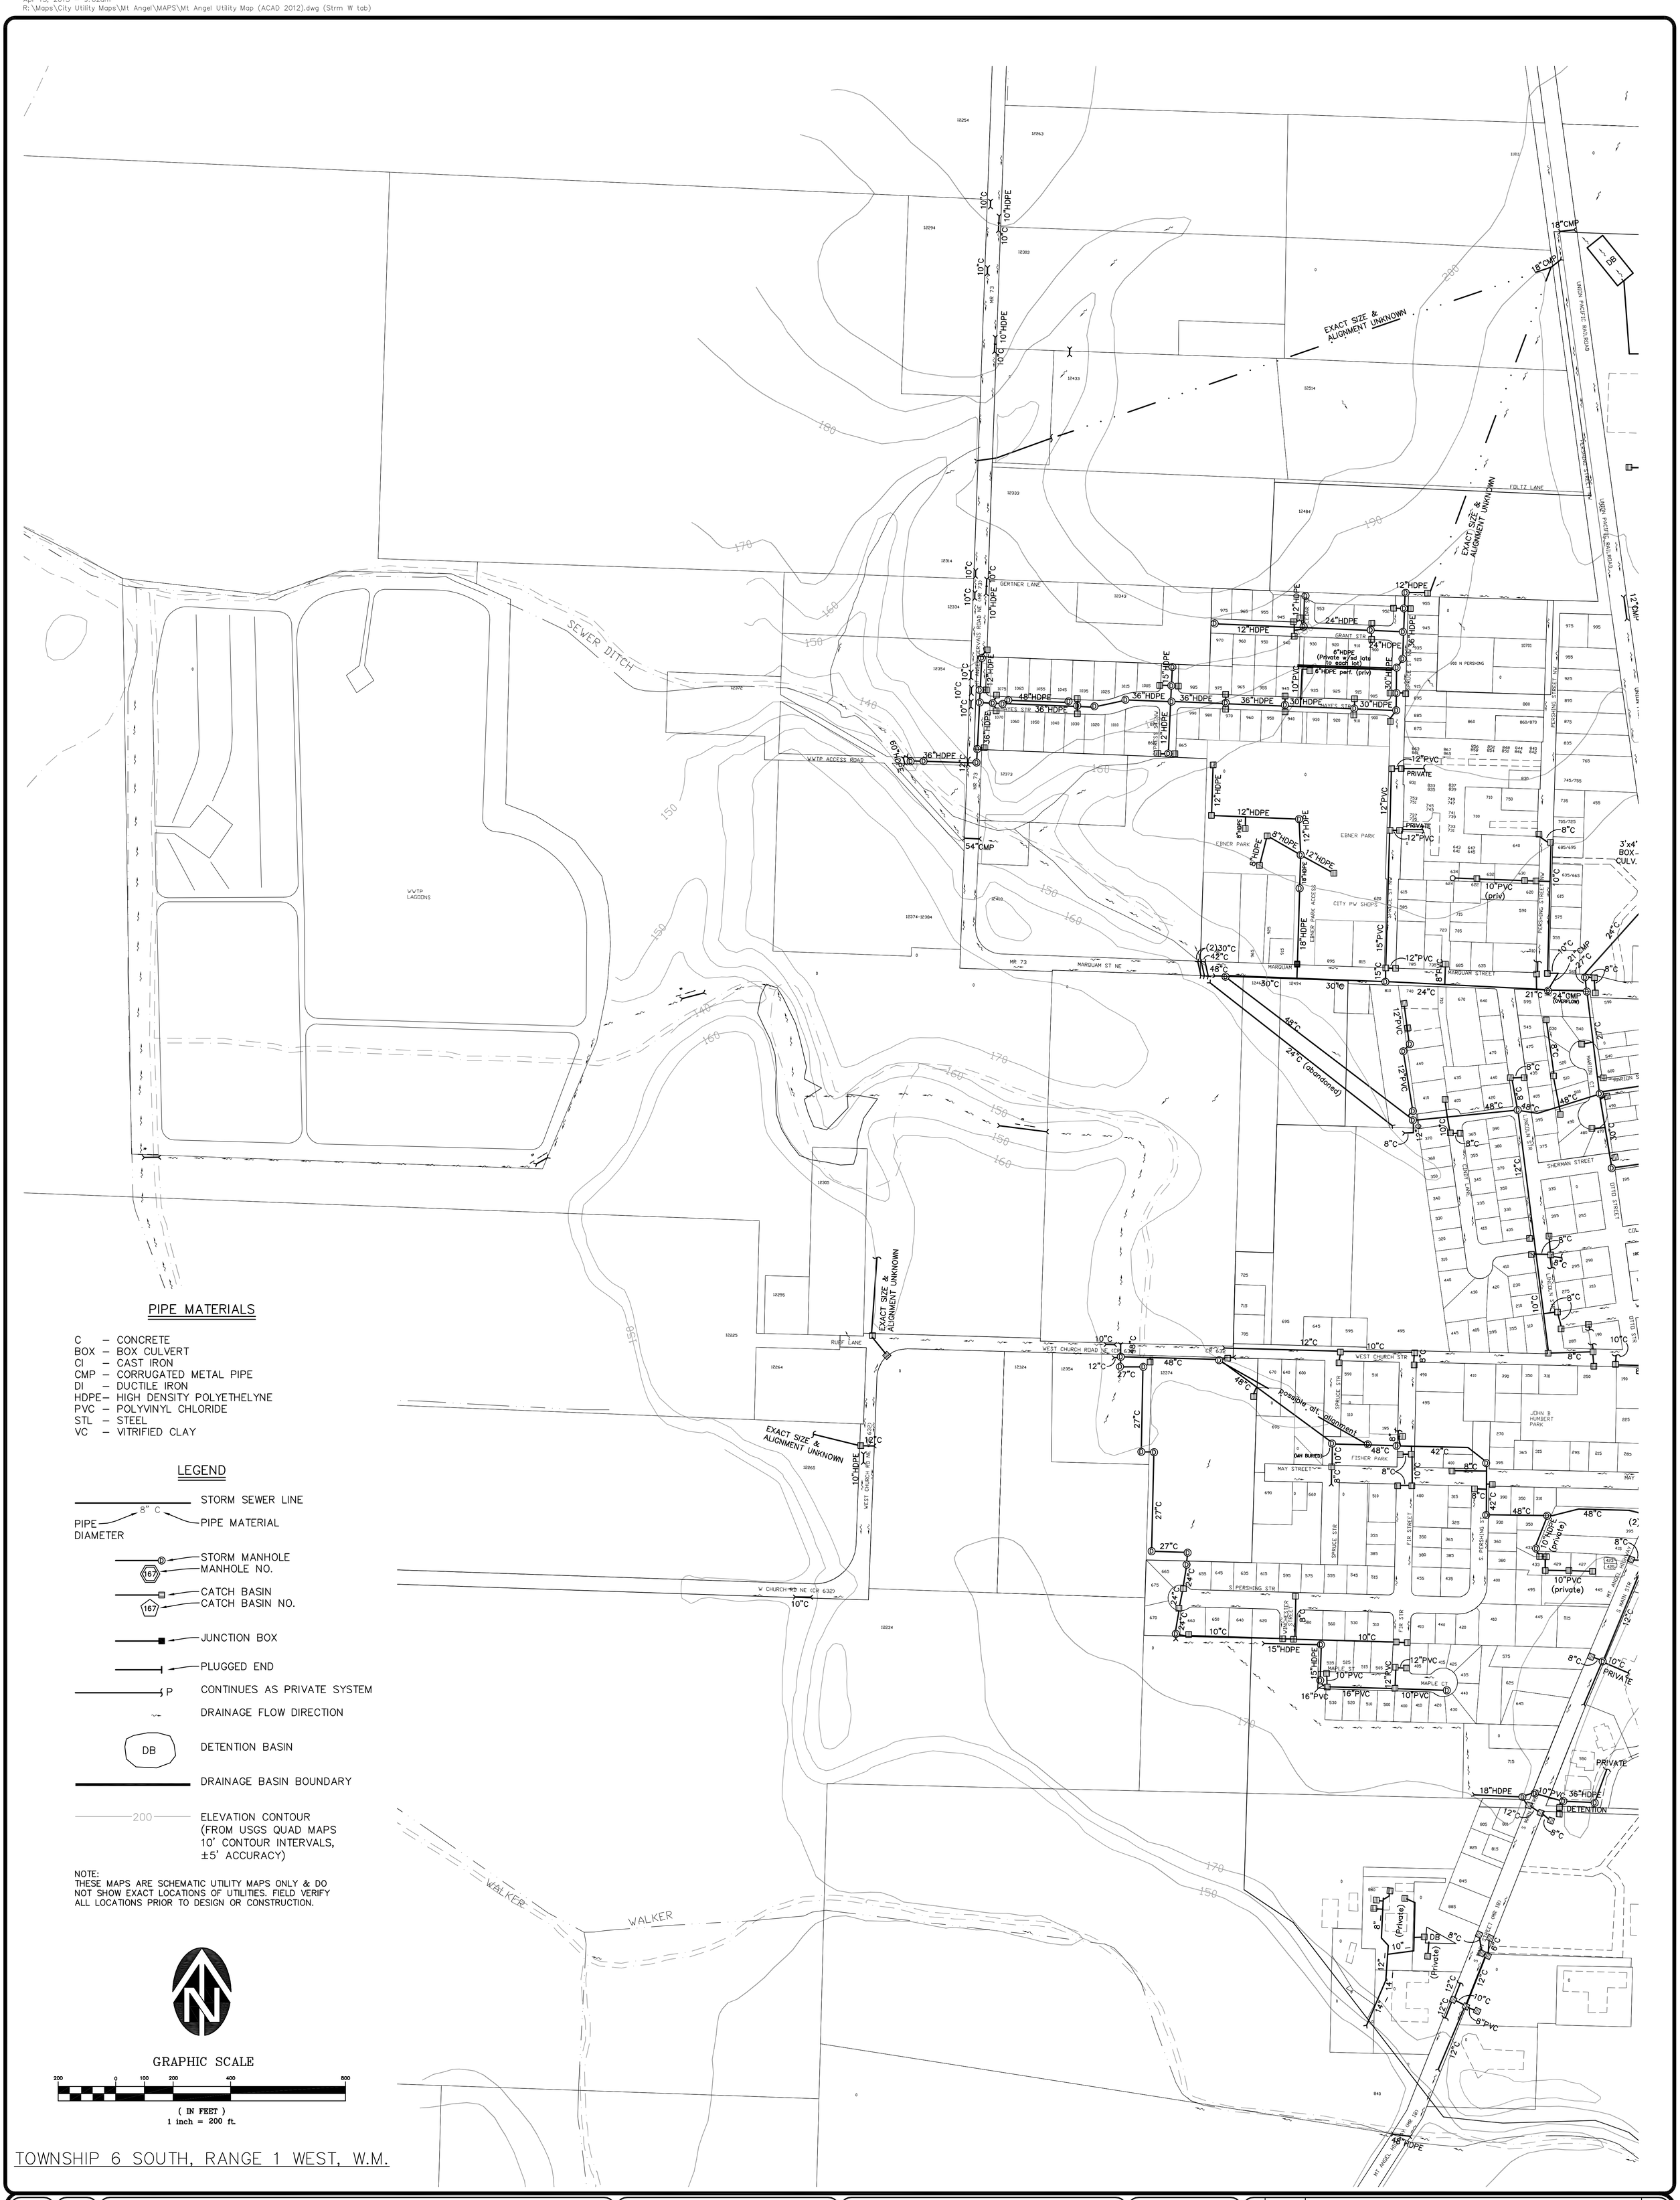

CITY OF MT. ANGEL, OREGON

WEST STORM DRAINAGE SYSTEM MAP

FIGURE 3–2a

WESTECH ENGINEERING, INC.
CONSULTING ENGINEERS AND PLANNERS
3841 Fairview Industrial Dr. S.E., Suite 100, Salem, OR 97302
Phone: (503) 585–2474 Fax: (503) 585–3986
E–mail: westech@westech–eng.com

MAP UPDATED: 10–13–2014

SCALE
HORIZ: VERIFY SCALE
BAR IS ONE INCH ON ORIGINAL DRAWING
VERT: 0 1"
IF NOT ONE INCH ON THIS SHEET, ADJUST SCALES ACCORDINGLY

DSN. DM
DRN. TMT
CKD. DM
DATE: SEPT 2012

NO.	DATE	DESCRIPTION	BY
1			

REVISIONS

SHEET 1 OF 2
JOB NUMBER 447.100.0