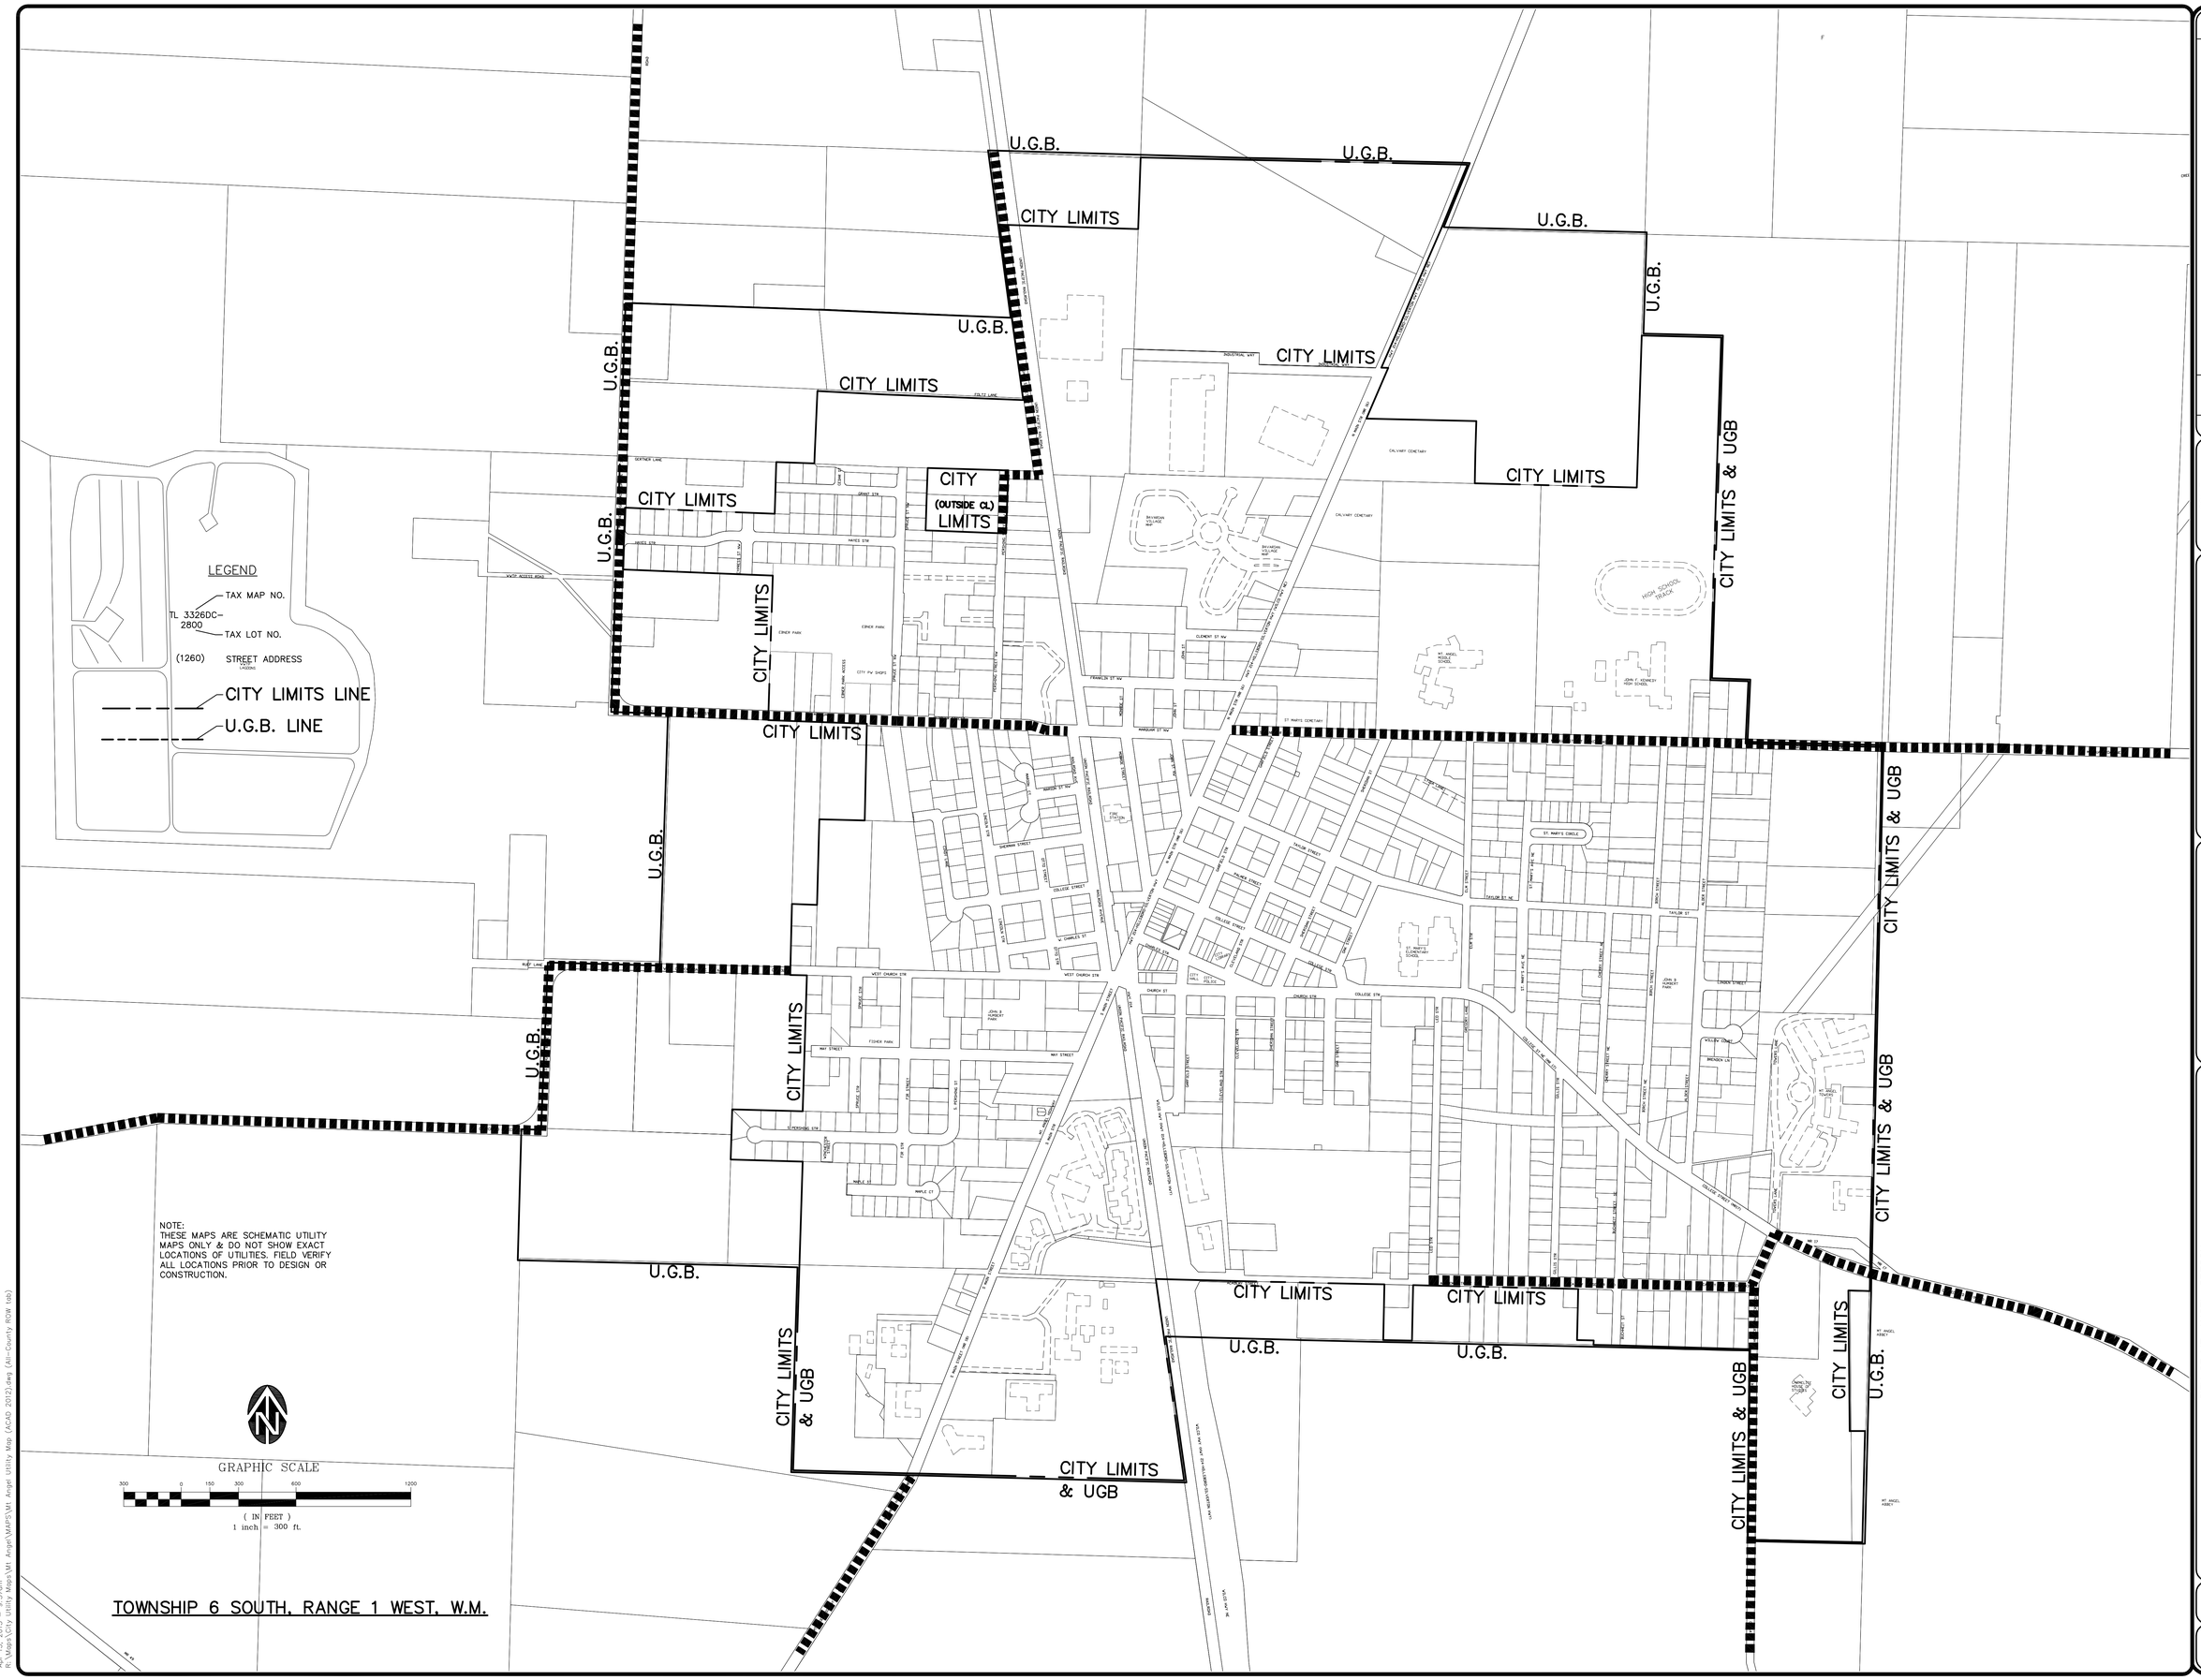

NO.	DATE	DESCRIPTION	BY
1			

REVISIONS

SCALE
VERIFY SCALE
BAR IS ONE INCH ON ORIGINAL DRAWING
VERT: 0 1"
IF NOT ONE INCH ON THIS SHEET, SCALES ACCORDINGLY

DSN: DJM
DRN: TMT
CKD: DJM
DATE: SEPT 2012

MAP UPDATED: 2-04-2014

WESTECH ENGINEERING, INC.
CONSULTING ENGINEERS AND PLANNERS
3841 Fairview Industrial Dr. S.E., Suite 100, Salem, OR 97302
Phone: (503) 585-2474 Fax: (503) 585-3986
E-mail: westech@westech-eng.com

CITY OF MT. ANGEL, OREGON

MARION COUNTY RIGHT-OF-WAYS

SHEET 1 OF 1

JOB NUMBER 447.0000.0

Apr 15, 2015 - 9:57am
R:\Maps\City Utility Maps\Mt Angel\MAPS\Mt Angel Utility Map (ACAD 2012).dwg (Alt-County ROW tab)